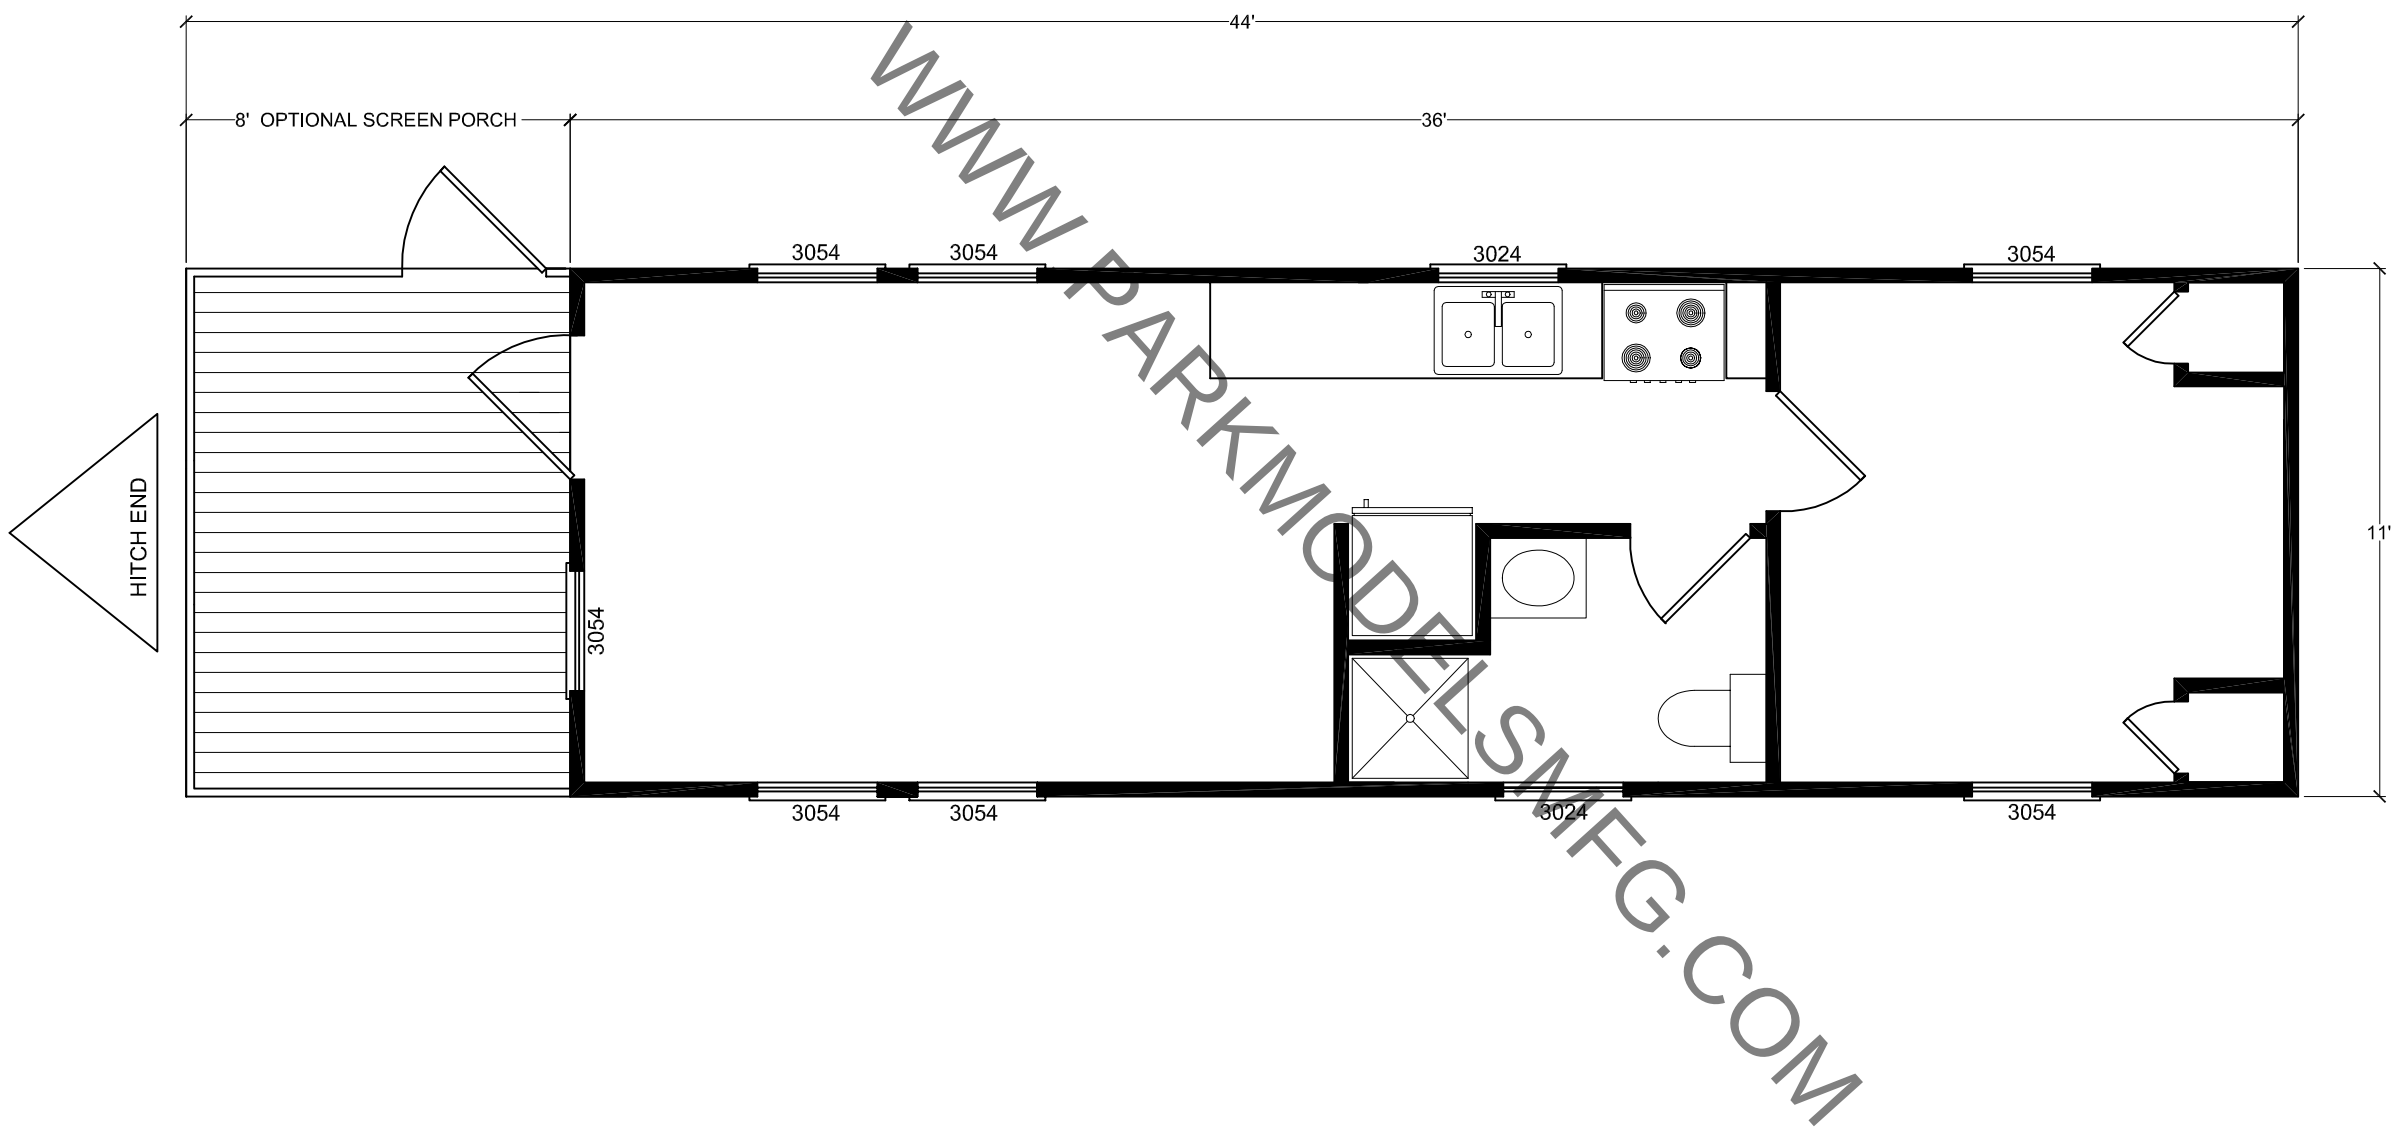

WWW.PARKMODELSMFG.COM

1
A1

FLOOR PLAN 1/4" = 1'

REVISION	DATE

UNIT NAME:

ST. AUGUSTINE

2051 INDUSTRIAL PARK BLVD
CAIRO, GA 39828
O: 800-319-5427 F: 229-378-2885

PARK MODELS
MANUFACTURING INC.

DRAWN BY:
B. EDENFIELD

DATE:
12/28/05

SCALE:
1/4"=1'

SHEET
A1