WWW.PARKMODELSMFG.COM

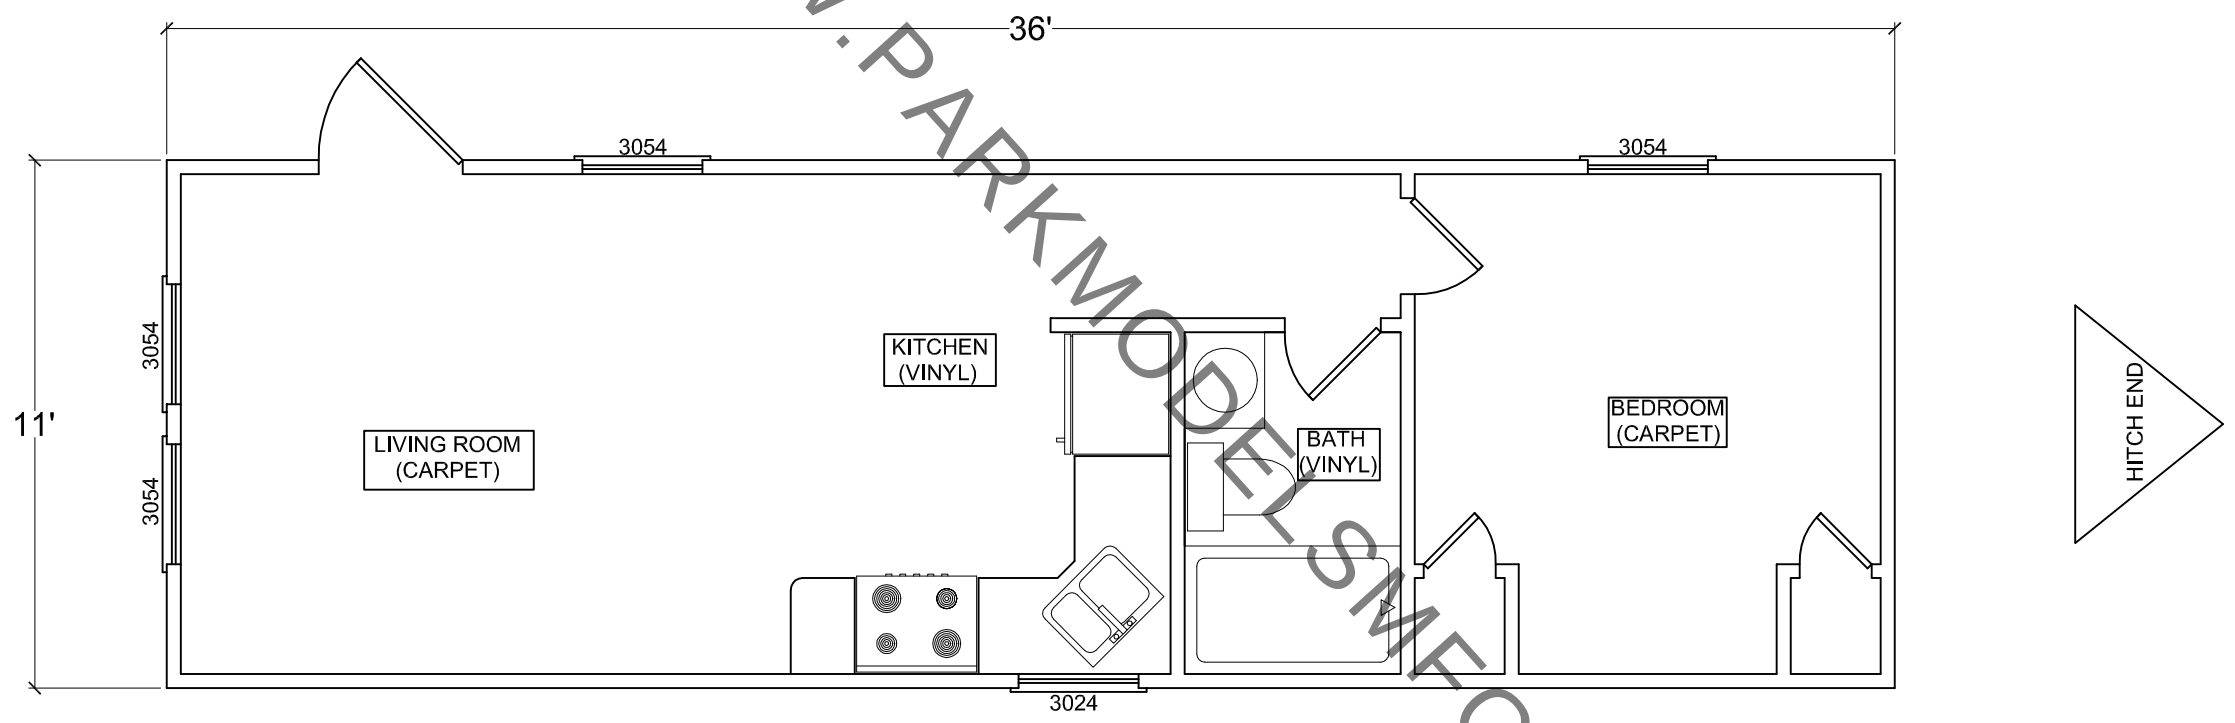

1 A1 FLOOR PLAN 1/4" = 1'

CUSTOMER SIGNATURE: _____ DATE: _____

PARK MODELS SIGNATURE: _____ DATE: _____

REVISION	DATE
CHANGE DOOR TO WINDOW	12/1/05

UNIT NAME: ST. PETE

2051 INDUSTRIAL PARK BLVD
CAIRO, GA 39828
O: 800-319-5427 F: 229-378-2885

PARK MODELS MANUFACTURING INC.

DRAWN BY:	B. EDENFIELD
DATE:	09/14/06
SCALE:	1/4"=1'
SHEET	A1